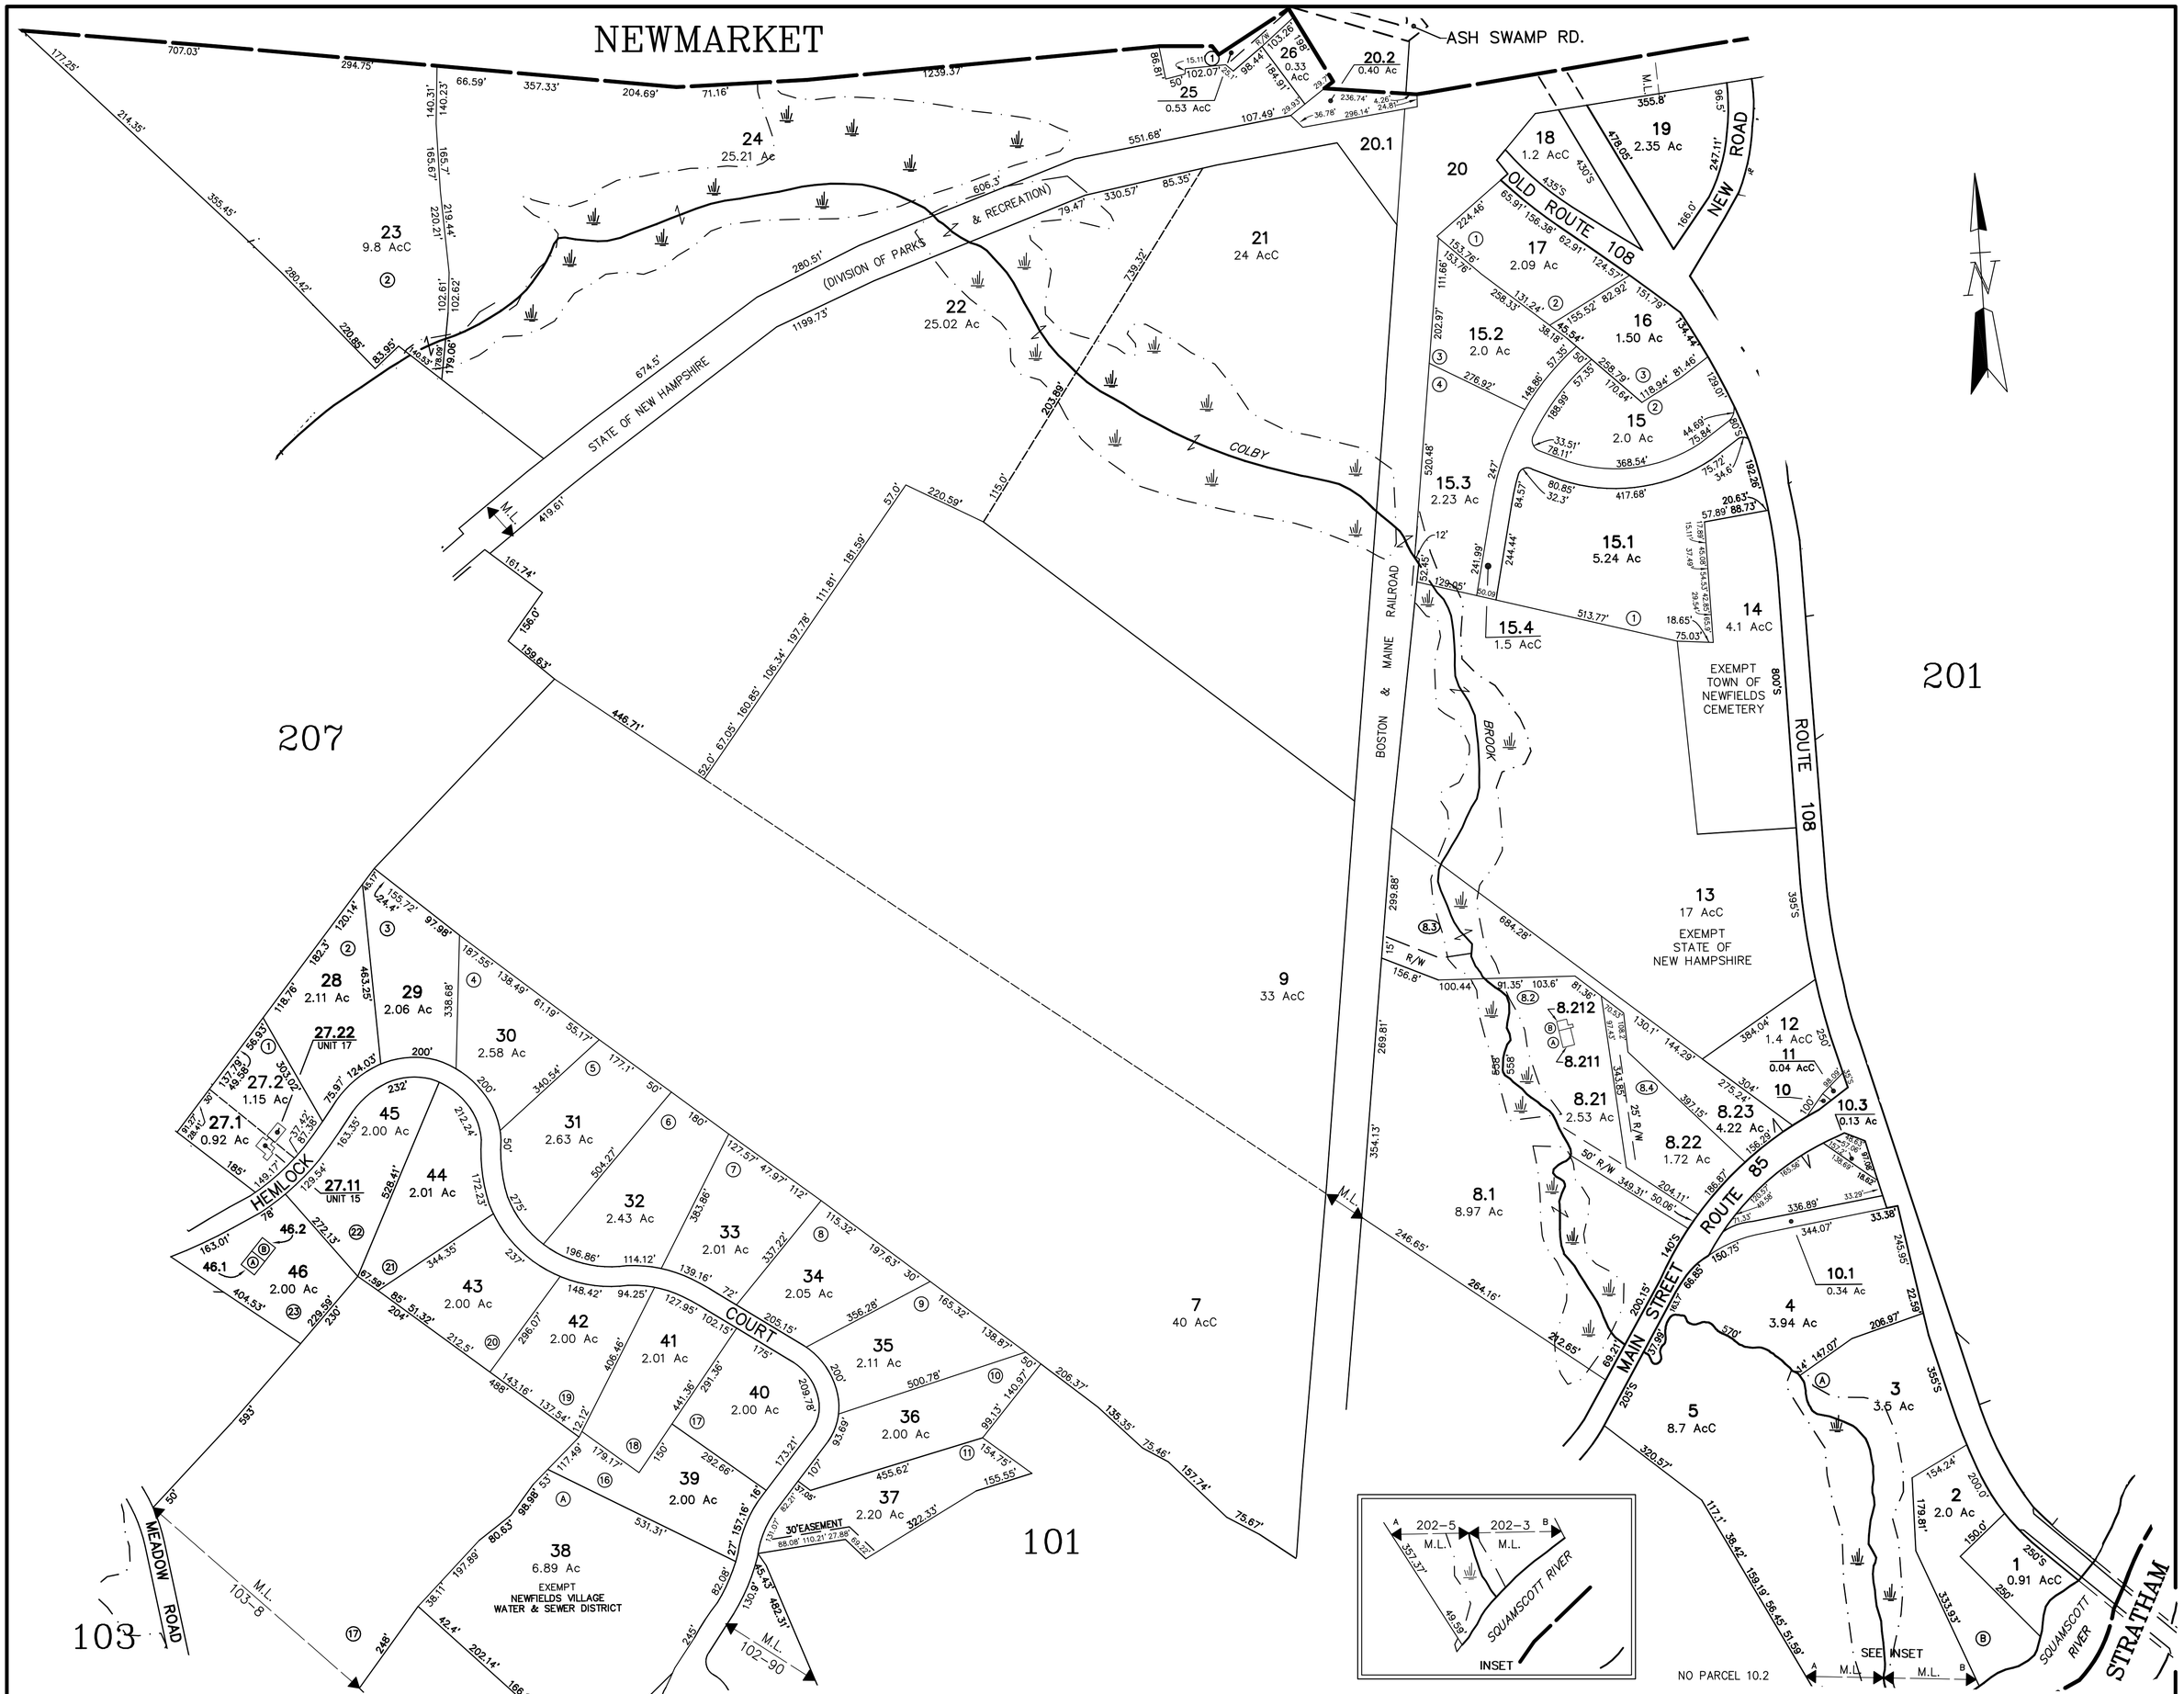

DATE FLIGHT N.A. DATE DELIVERY DEC. 31, 1986	THIS MAP IS FOR ASSESSMENT PURPOSES ONLY. IT IS NOT VALID FOR LEGAL DESCRIPTION NOR CONVEYANCE.	REVISED & REPRINTED BY CAI Technologies Precision Mapping. Geospatial Solutions. 11 PLEASANT STREET, LITTLETON, NH 03561 800.322.4540 - WWW.CAI-TECH.COM	ADJACENT SHEET No. 203 AREA CALCULATED 8 AcC AREA SURVEYED 8.3 Ac SCALED DIMENSION 100'S	LEGEND PRIME WETLANDS COMMON OWNERSHIP OR DEVELOPMENT LOT No. 2 MATCH LINE M.L. RIGHT OF WAY R/W	SCALE 1 INCH = 200 FEET FEET 200 0 200 400 METERS 60.96 0 60.96 121.92

TOWN OF
NEWFIELDS
NEW HAMPSHIRE

REVISED THROUGH

MAP NO.
202